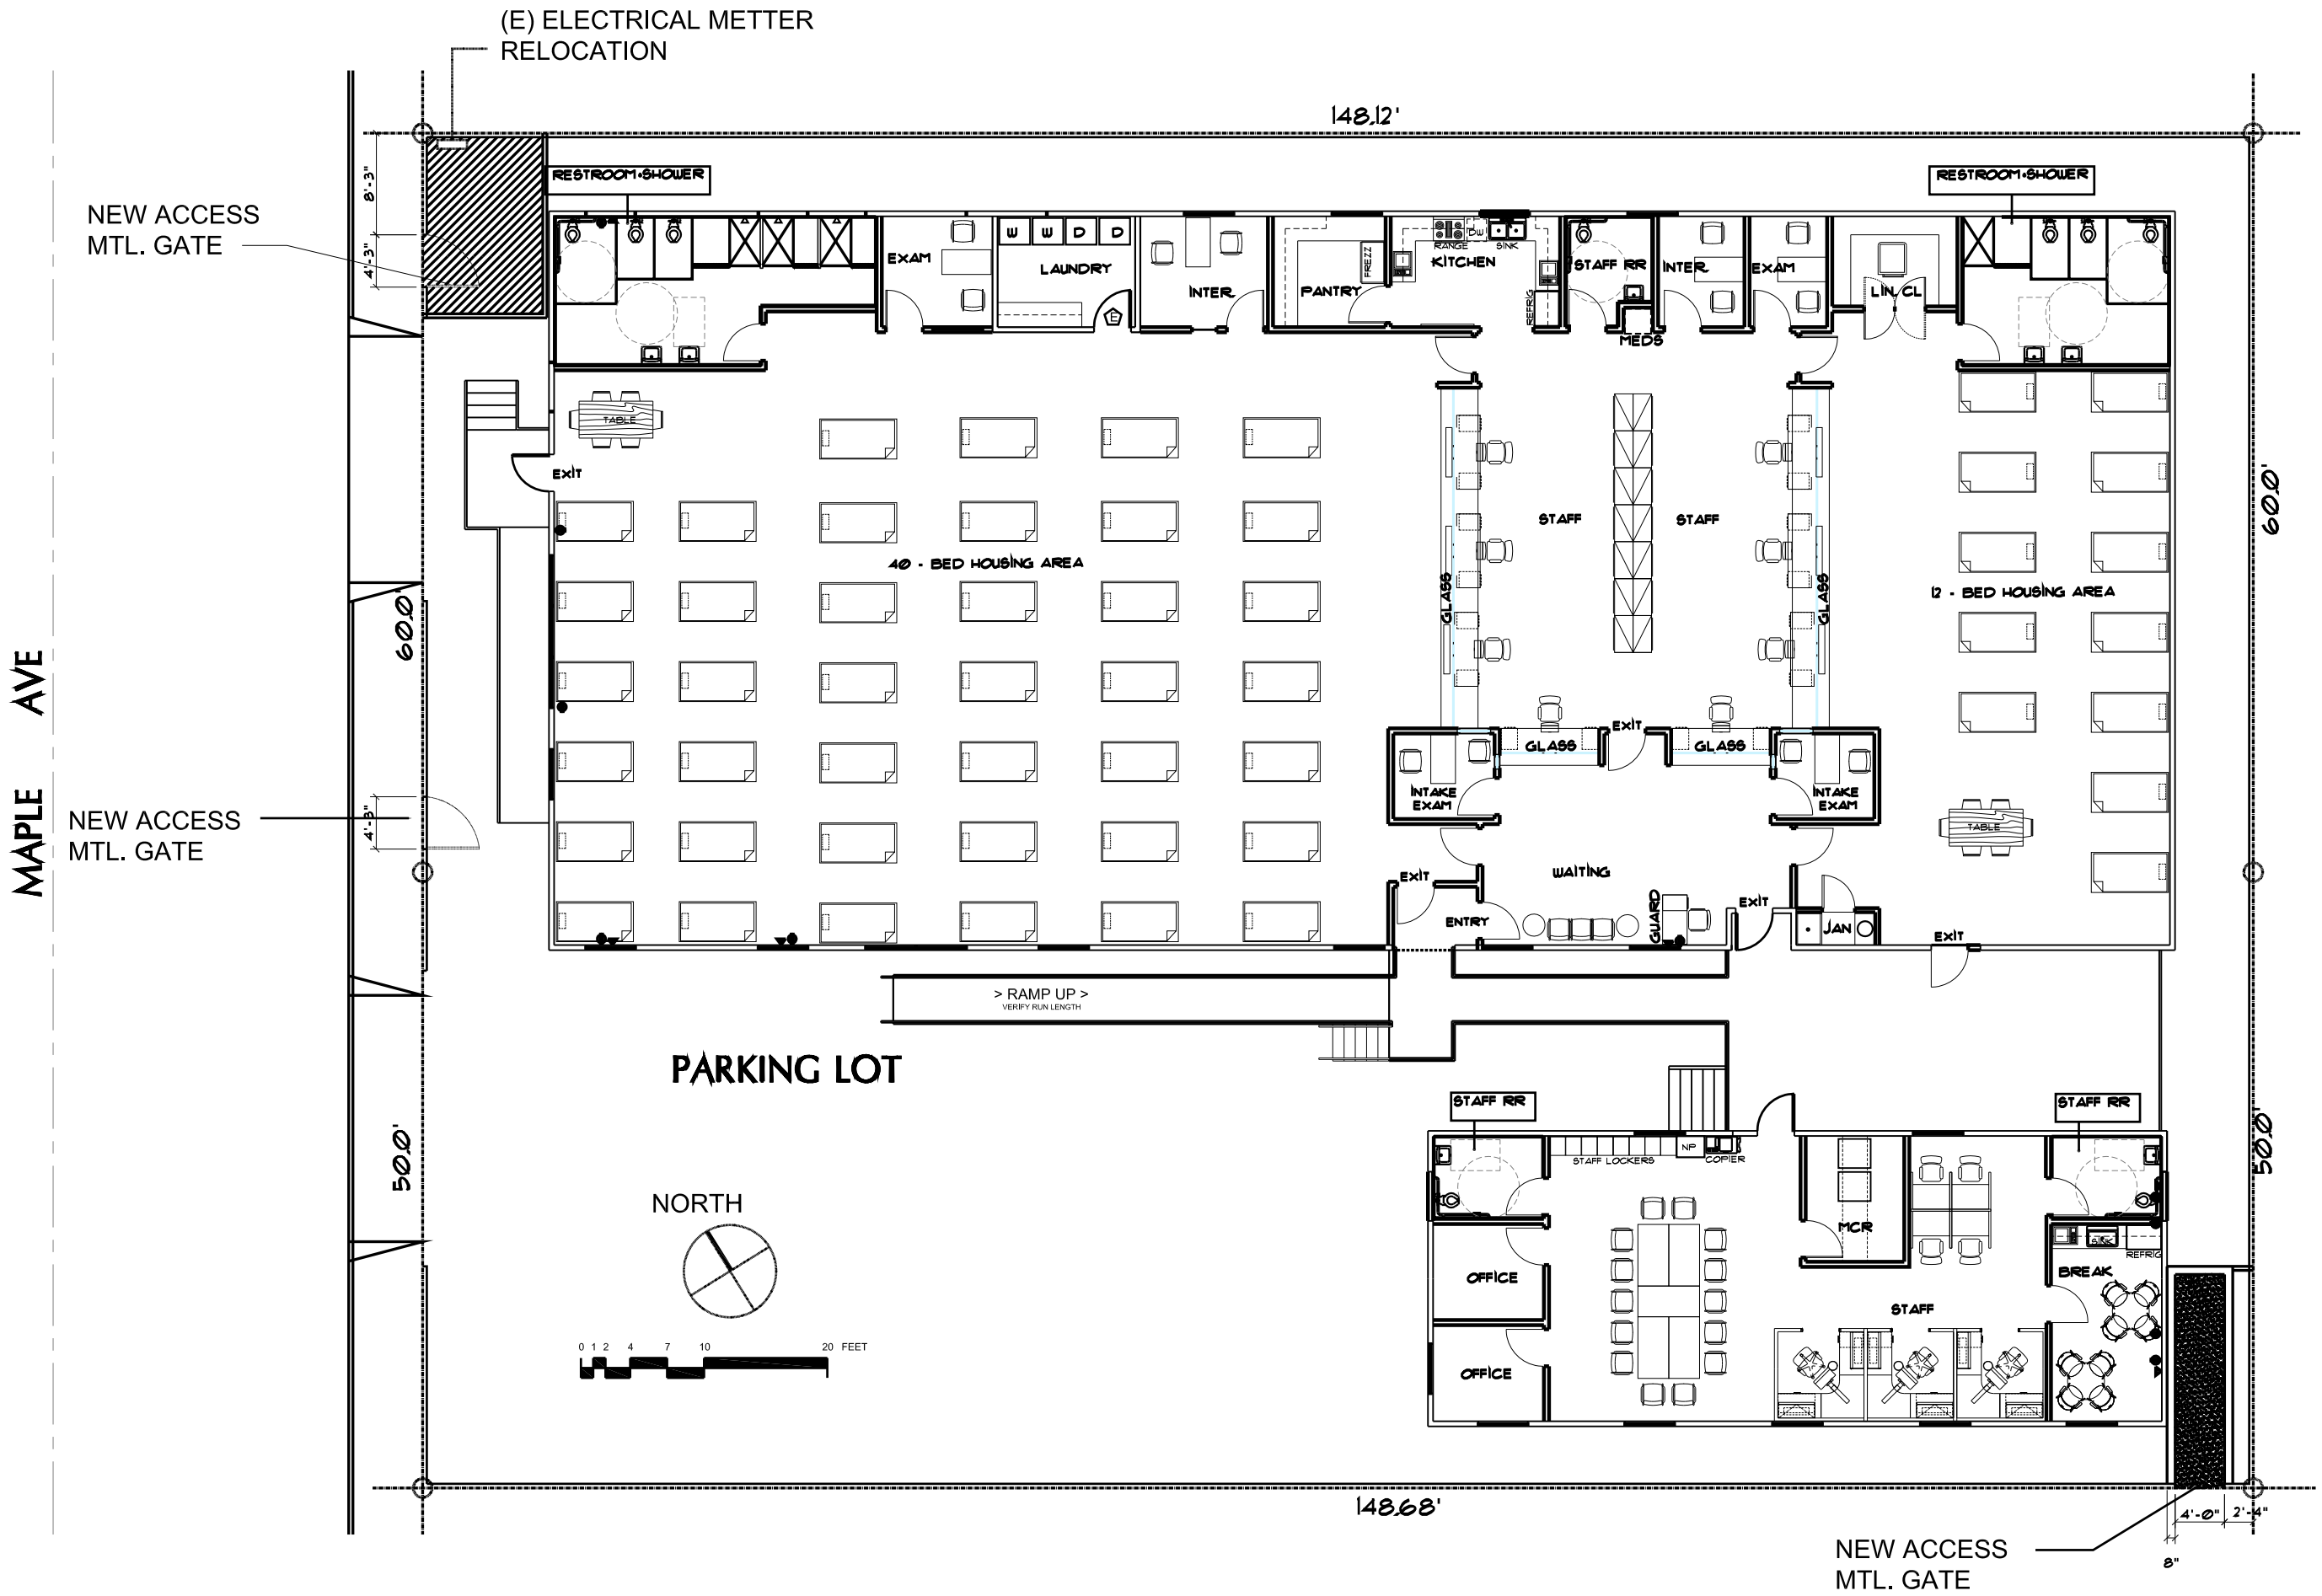

(E) ELECTRICAL METTER RELOCATION
148.12'
NEW ACCESS MTL. GATE
NEW ACCESS MTL. GATE
NEW ACCESS MTL. GATE
MAPLE AVE
RESTROOM-SHOWER
RESTROOM-SHOWER
EXAM
LAUNDRY
INTER
PANTRY
KITCHEN
STAFF RR
INTER
EXAM
LIN CL
MEDS
TABLE
EXIT
40 - BED HOUSING AREA
STAFF
STAFF
GLASS
GLASS
12 - BED HOUSING AREA
GLASS
EXIT
GLASS
INTAKE EXAM
INTAKE EXAM
TABLE
WAITING
EXIT
ENTRY
GUARD
EXIT
JAN
EXIT
> RAMP UP >
VERIFY RUN LENGTH
PARKING LOT
STAFF RR
STAFF RR
STAFF LOCKERS
COPIER
MCR
OFFICE
OFFICE
STAFF
BREAK
REFRIG
NORTH
0 1 2 4 7 10 20 FEET
60.0'
50.0'
148.68'
4'-0"
2'-4"
8"